RIVERSIDE LANDING

PLAT BOOK I PAGE 160

A SUBDIVISION OF A PORTION OF SECTION 7,
TOWNSHIP 5 SOUTH RANGE 13 EAST
SUWANNEE COUNTY
FLORIDA

SCALE: 1" = 200'

0 100 200 400
50 150 300
GRAPHIC SCALE

LEGEND
- ▫ = PERMANENT REFERENCE MONUMENTS
- ● = PERMANENT CONTROL POINTS
- ---- = PUBLIC UTILITIES EASEMENT
- ○ = IRON PIPE

LEGAL DESCRIPTION

A portion of Section 7, Township 5 South Range 13 East Suwannee County, Florida being more particularly described as follows:
Commence at the N.W. corner of said Section 7 and run thence S.00°18'12"W. along the west boundary of said section 1324.35 feet thence S.00°17'47"W. along said west boundary 2029.81 feet thence S.89°42'13"E. 405.01 feet thence S.00°17'47"W. parallel to said west boundary 401.01 feet thence S.89°41'39"E. 119.54 feet thence S.81°57'38"E. 313.01 feet thence N.82°57'15"E. 182.20 feet thence S.75°38'51"E. 224.98 feet thence S.51°52'28"E. 221.80 feet thence S.66°56'39"E. 1269.61 feet to the south boundary of the NW¼ of said section thence N.89°07'34"W. along said south boundary 1911.46 feet to the Point of Beginning thence S.89°07'34"E along said south boundary 1914.6 feet thence S.88°56'39"E. 450.81 feet thence S.81°28'39"E. 23.82 feet thence S.71°04'31"E. 28.85 feet thence N.89°42'34"E. 71.04 feet thence S.89°11'09"E. 214.67 feet thence S.76°15'49"E. 51.68 feet thence S.89°48'42"E. 80.21 feet thence S.00°11'18"W. 371.00 feet thence S.50°14'11"E. 37.00 feet thence S.16°27'27"E. 99.46 feet thence N.89°31'00"E. 1480.85 feet to the southwesterly right of way line of State Road No.349 (80' R/W) thence S.48°42'00"E. along said right of way line 60.21 feet thence S.36°31'00"W. 1830.09 feet thence S.16°27'27"E. 207.6 feet to the beginning of a curve concave northeasterly and having a radius of 283.48 feet thence southeasterly along the arc of said curve through a central angle of 34°21'30" an arc distance of 175.98 feet to the end of said curve thence S.50°49'03"E. 1848.61 feet thence S.39°31'00"W. 981 feet more or less to the water's edge of the Suwannee River thence northwesterly along said water's edge 2970 feet more or less to a point which bears S.21°52'28"W. from the P.O.B. thence N.21°52'26"E. 382 feet more or less to the P.O.B.

NOTES:
1. ALL LOTS SHOWN HEREON ARE A MINIMUM OF 2.0 ACRES.
2. BEARINGS SHOWN HEREON ARE BASED ON STATE RD. No. 349 RIGHT OF WAY DATUM.

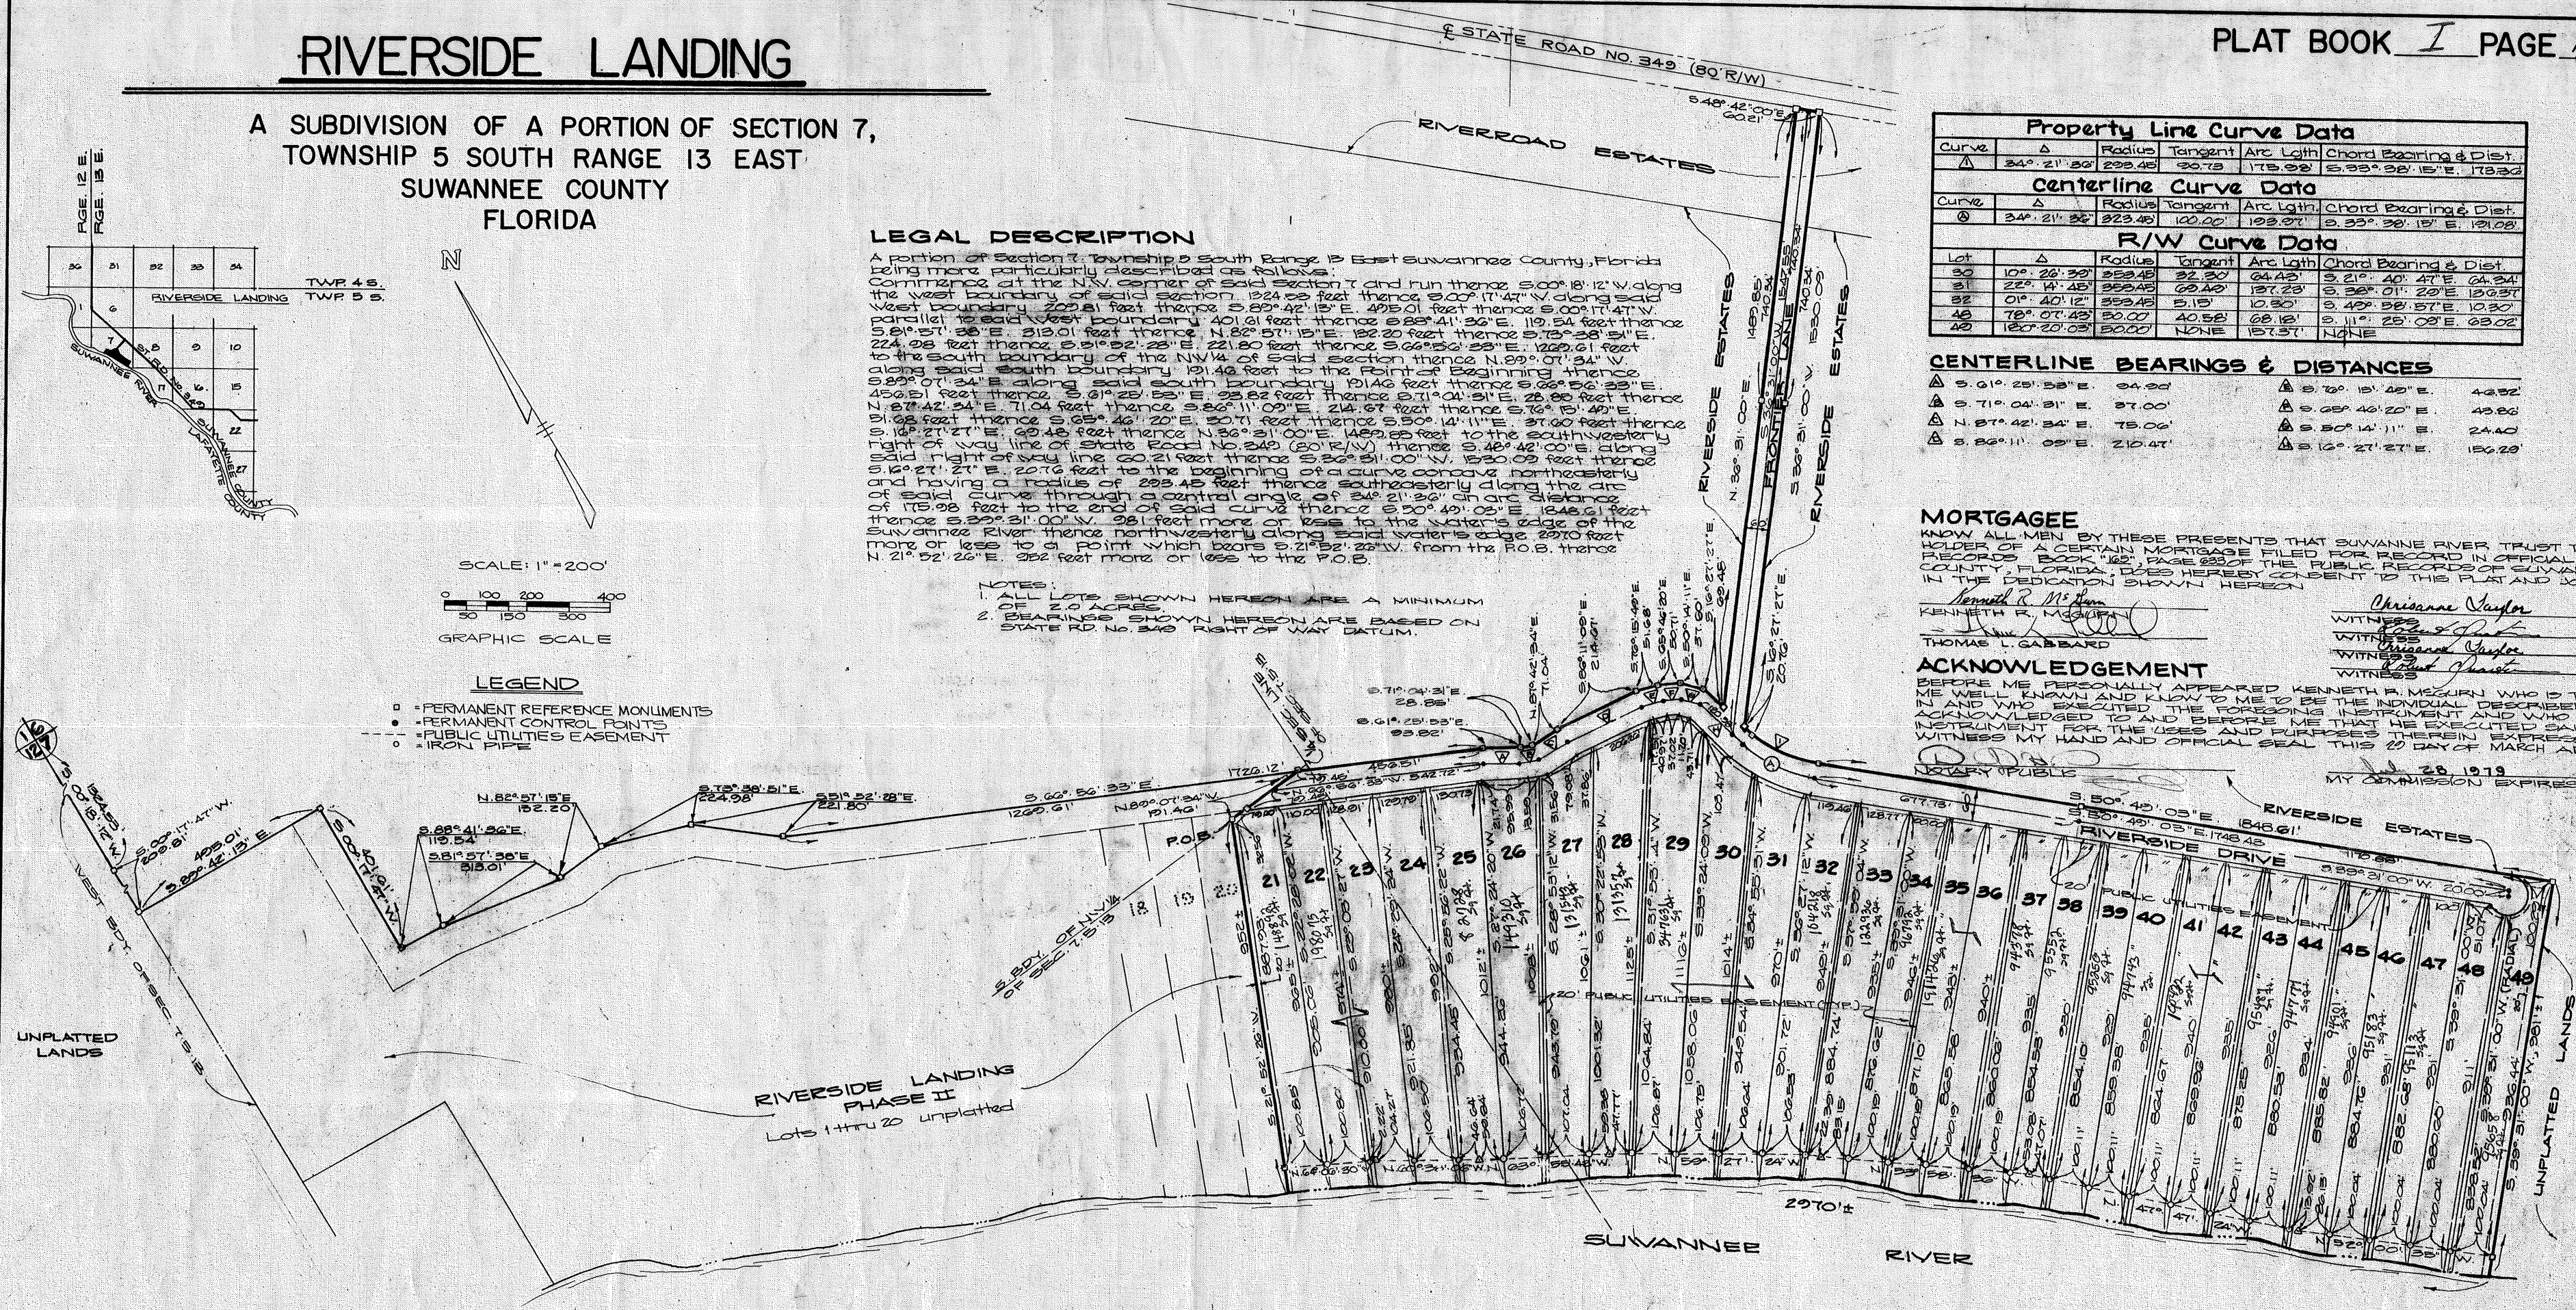
℄ STATE ROAD NO. 349 (80' R/W)
RIVERROAD ESTATES
RIVERSIDE ESTATES
FRONTIER LANE
RIVERSIDE DRIVE
PUBLIC UTILITIES EASEMENT
RIVERSIDE LANDING
PHASE II
Lots 1 thru 20 unplatted
UNPLATTED LANDS
SUWANNEE RIVER
2970'±
P.O.B.
S.89°42'00"E. 60.21'
S.48°42'00"E. 60.21'
N.89°31'00"E. 1480.85'
S.36°31'00"W. 1830.09'
S.50°49'03"E. 1848.61'
S.39°31'00"W. 981'±
S.00°18'12"W. 1324.35'
S.00°17'47"W. 2029.81'
S.00°17'47"W. 401.01'
S.89°42'13"E. 405.01'
S.89°42'15"E. 119.54'
N.82°57'15"E. 182.20'
S.75°38'51"E. 224.98'
S.51°52'28"E. 221.80'
S.66°56'39"E. 1269.61'
N.89°07'34"W. 1911.46'
S.89°07'34"E. 1914.6'
S.88°56'39"E. 450.81'
S.81°28'39"E. 23.82'
S.71°04'31"E. 28.85'
N.89°42'34"E. 71.04'
S.89°11'09"E. 214.67'
S.76°15'49"E. 51.68'
S.89°48'42"E. 80.21'
S.00°11'18"W. 371.00'
S.50°14'11"E. 37.00'
S.16°27'27"E. 99.46'
S.16°27'27"E. 207.6'
S.50°49'03"E. 1848.61'
S.39°31'00"W. 981'±
S.21°52'28"W. 2970'±
N.21°52'26"E. 382'±
R=283.48'
L=175.98'
Δ=34°21'30"
CH=S.33°58'51"E. 173.32'
R=323.48'
L=100.00'
CH=S.33°38'15"E. 191.08'
R=283.48'
L=175.98'
CH=S.33°58'51"E. 173.32'
R=50.00'
L=78.54'
CH=S.44°42'13"E. 70.71'
R=50.00'
L=78.54'
CH=S.45°17'47"W. 70.71