previously Wellborn Blocks B, C, D, E, F & G (on Wellborn plat)

6th Ave

SEABOARD AIR LINE RAILWAY

RAILROAD

8th Ave

AVENUE

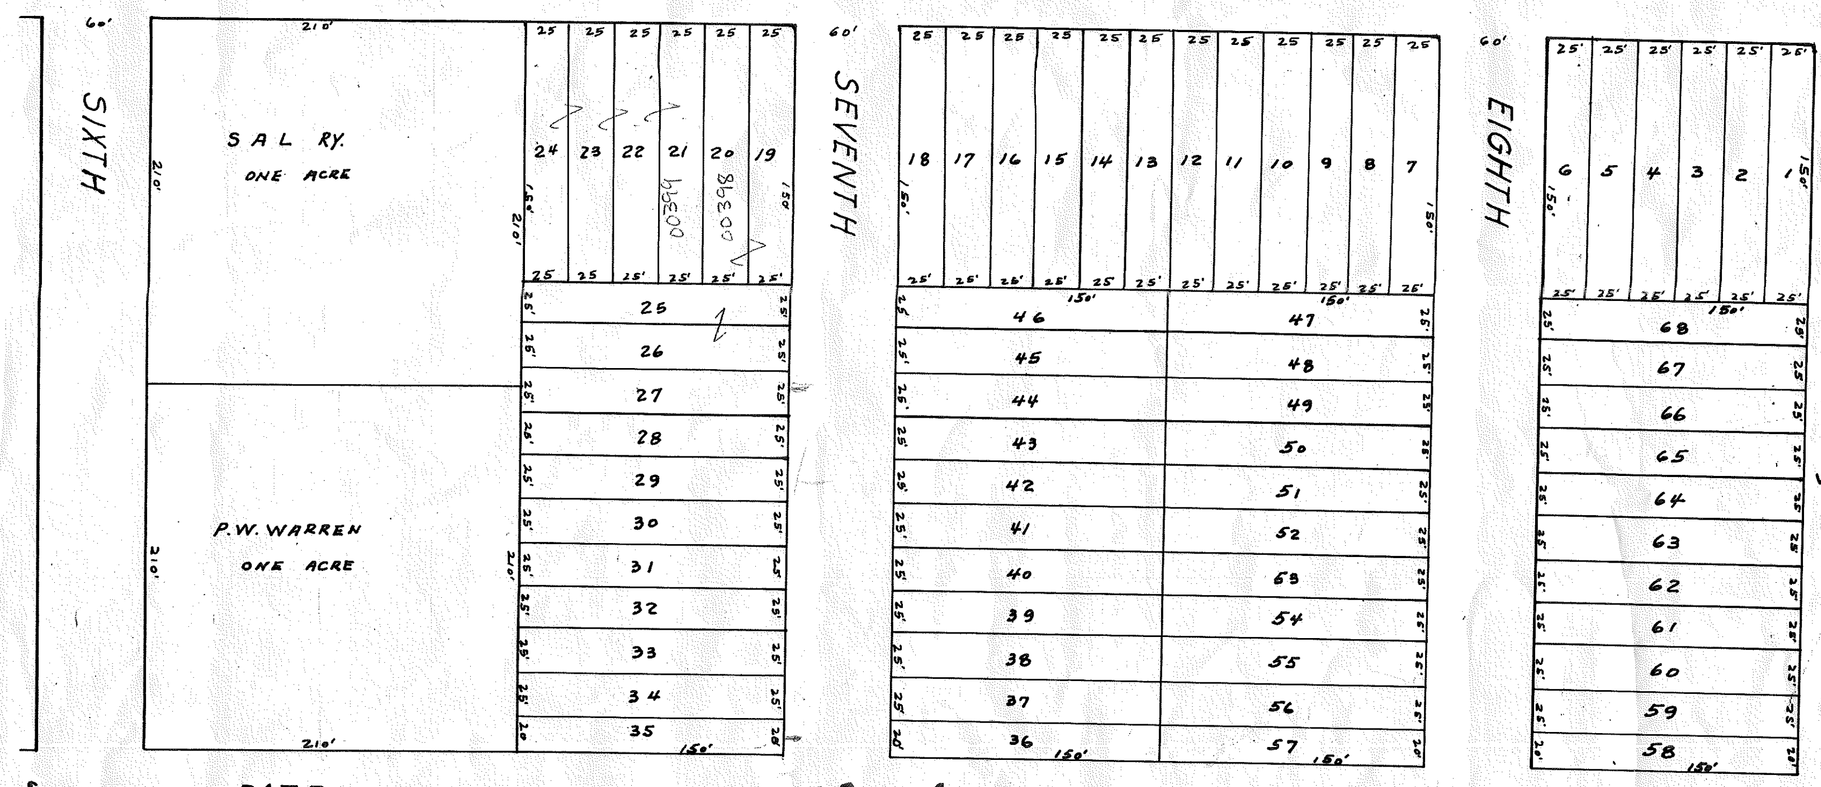

DATE

10-A

STREET

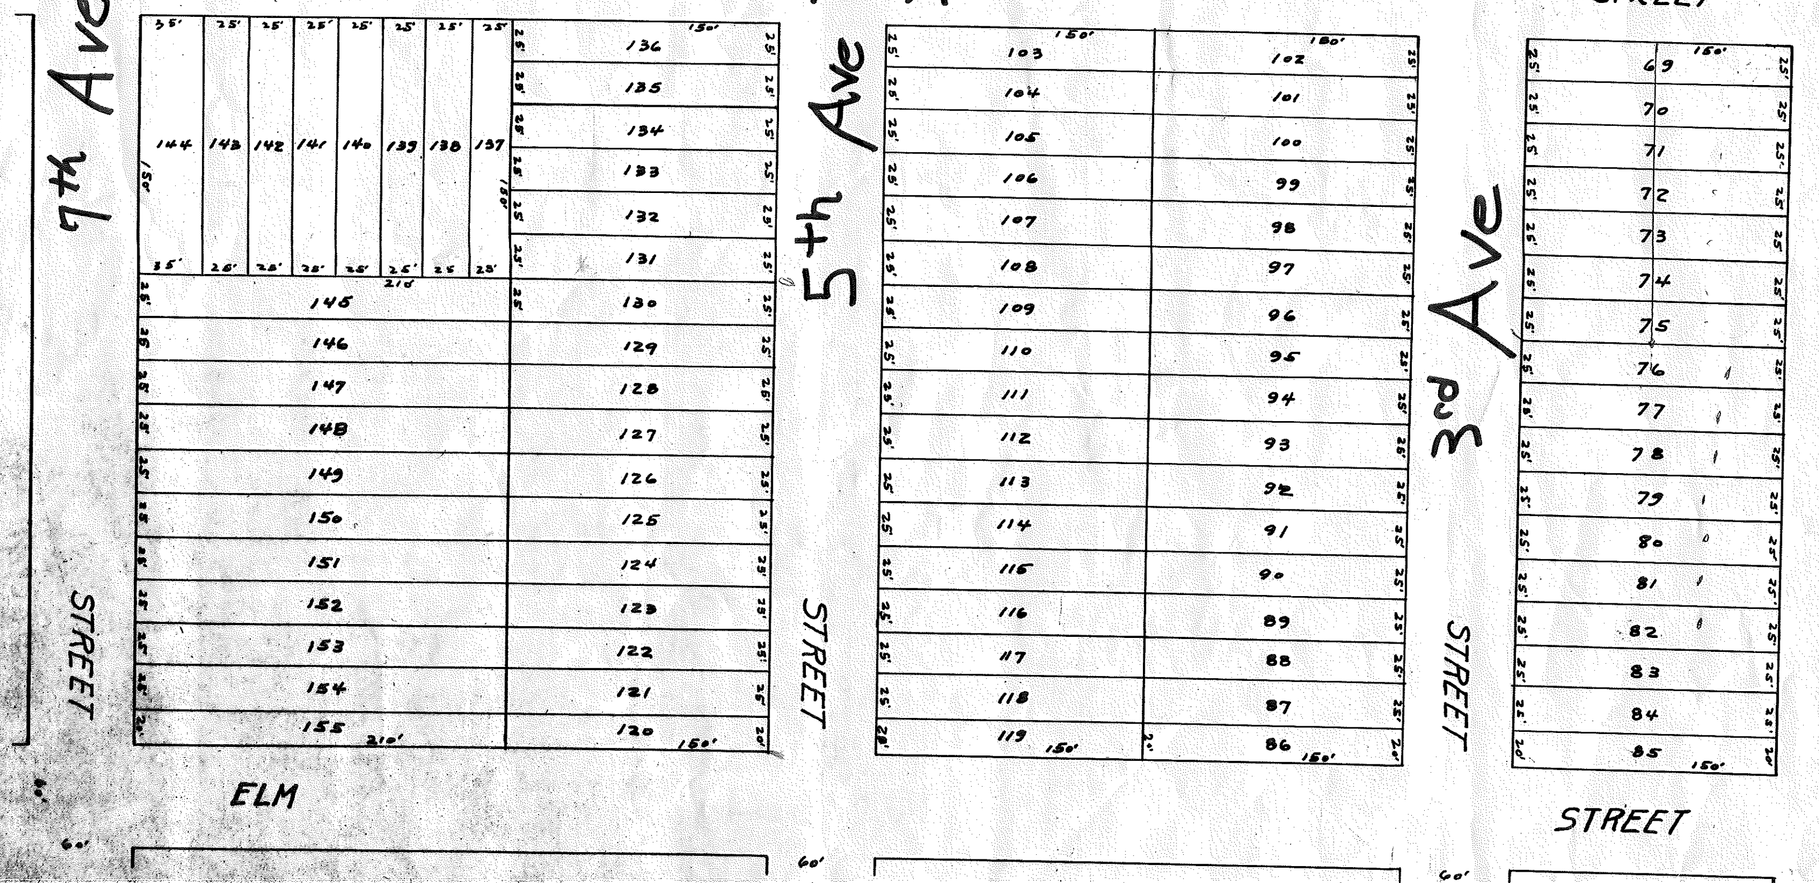

STREET

ELM

STREET

STREET

A portion of the plat of the Town of Wellborn was vacated by the Suwannee County Board of County Commissioners on May 2, 1978.
See Official Record Book 168, Page 589
Jerry A. Scarborough, Clerk of Court
by Elaine Robinson, Deputy Clerk

REVISED PLAT
OF
A PORTION OF THE ORIGINAL MAP
OF THE
TOWN OF WELLBORN
SUWANNEE COUNTY FLORIDA

PLATTED & SURVEYED BY GEORGE E. HAWKINS, County Surveyor.
WELLBORN, FLA.

DRAWING & PRINTS BY L.T. MORGAN, CIV. ENGR.
LIVE OAK, FLA.

SCALE 1 INCH = 60 FEET MARCH 1915

CERTIFICATE OF SURVEY

WELLBORN, FLA. 16 MARCH 1915

I HEREBY CERTIFY THAT I HAVE MADE A SURVEY OF THE PREMISES DESCRIBED AS Lots 1 TO 155 BOTH INCLUSIVE OF THE "REVISED PLAT OF THE ORIGINAL MAP OF THE TOWN OF WELLBORN, FLA. AND THAT I HAVE CORRECTLY LOCATED AND MARKED THE LINES AS SHOWN ON THE SUBJOINED PLOT

George E Hawkins
COUNTY SURVEYOR
SUWANNEE COUNTY FLA.

CERTIFICATE OF RECORD

orig Plat deed
book "A" page 574